DO NOT SCALE

PROPOSED PARKING LAYOUT

LEGEND
- 2 HOUR PARKING (x235)
- 15 MINUTE PARKING (x11)
- DISABLE PARKING (x5)
- LOADING ZONE (x3)

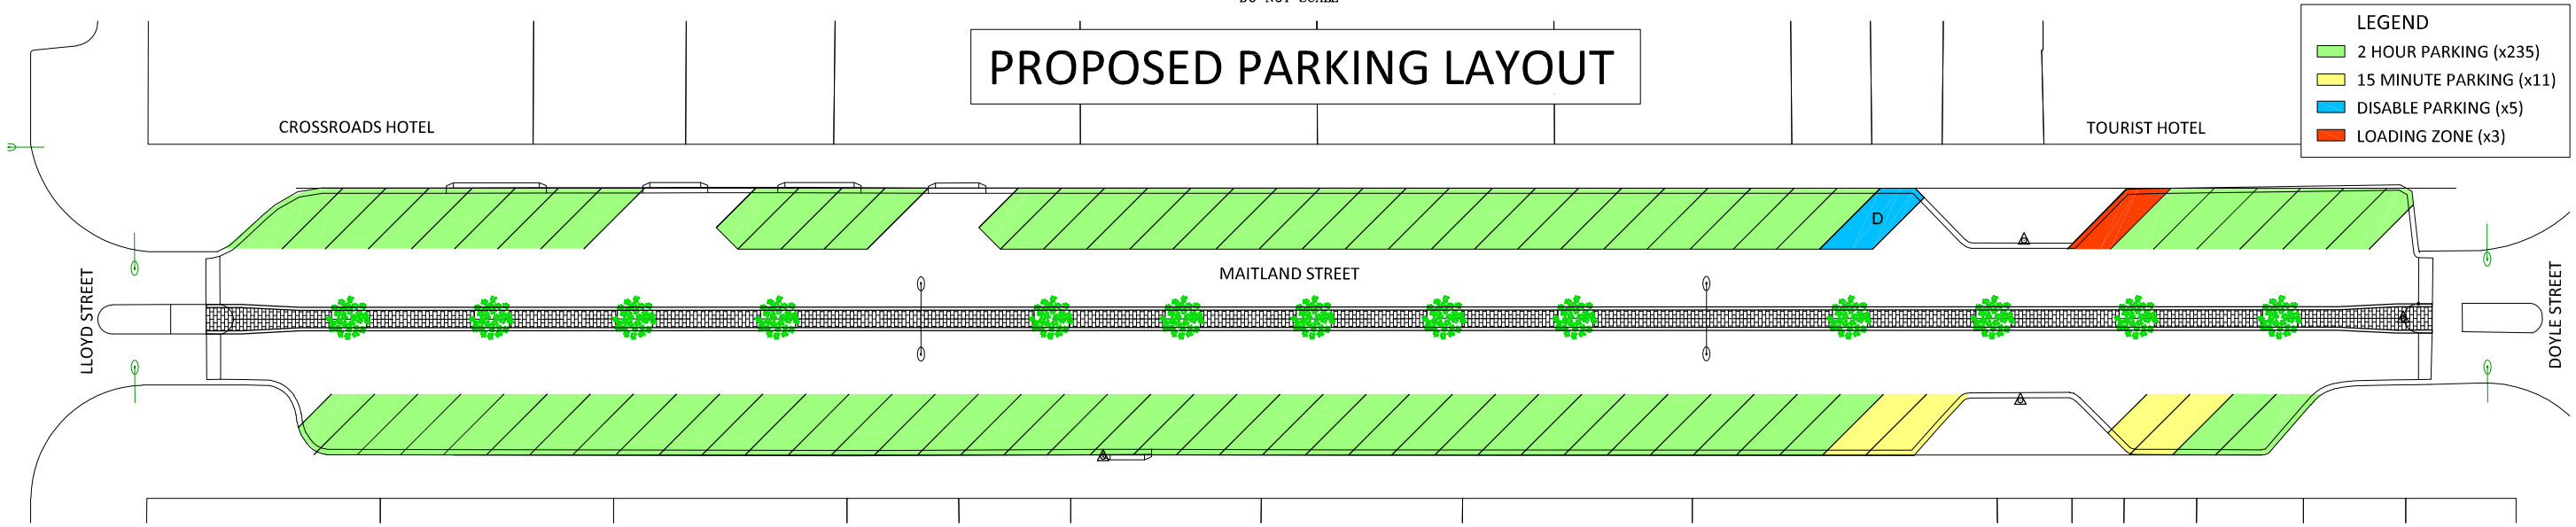

PLAN (LLOYD TO DOYLE)
N.T.S.

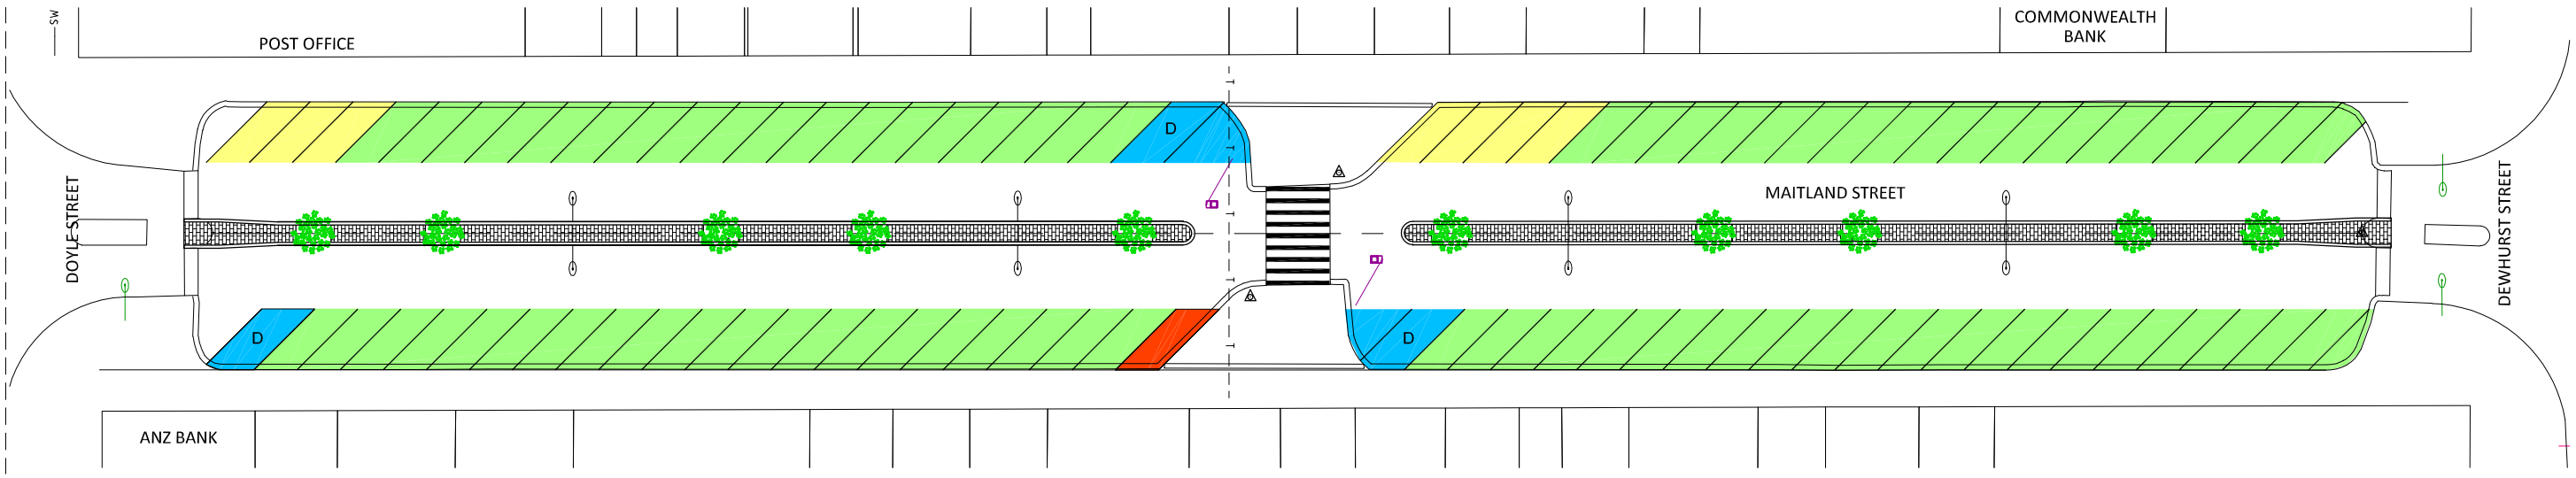

PLAN (DOYLE TO DEWHURST)
N.T.S.

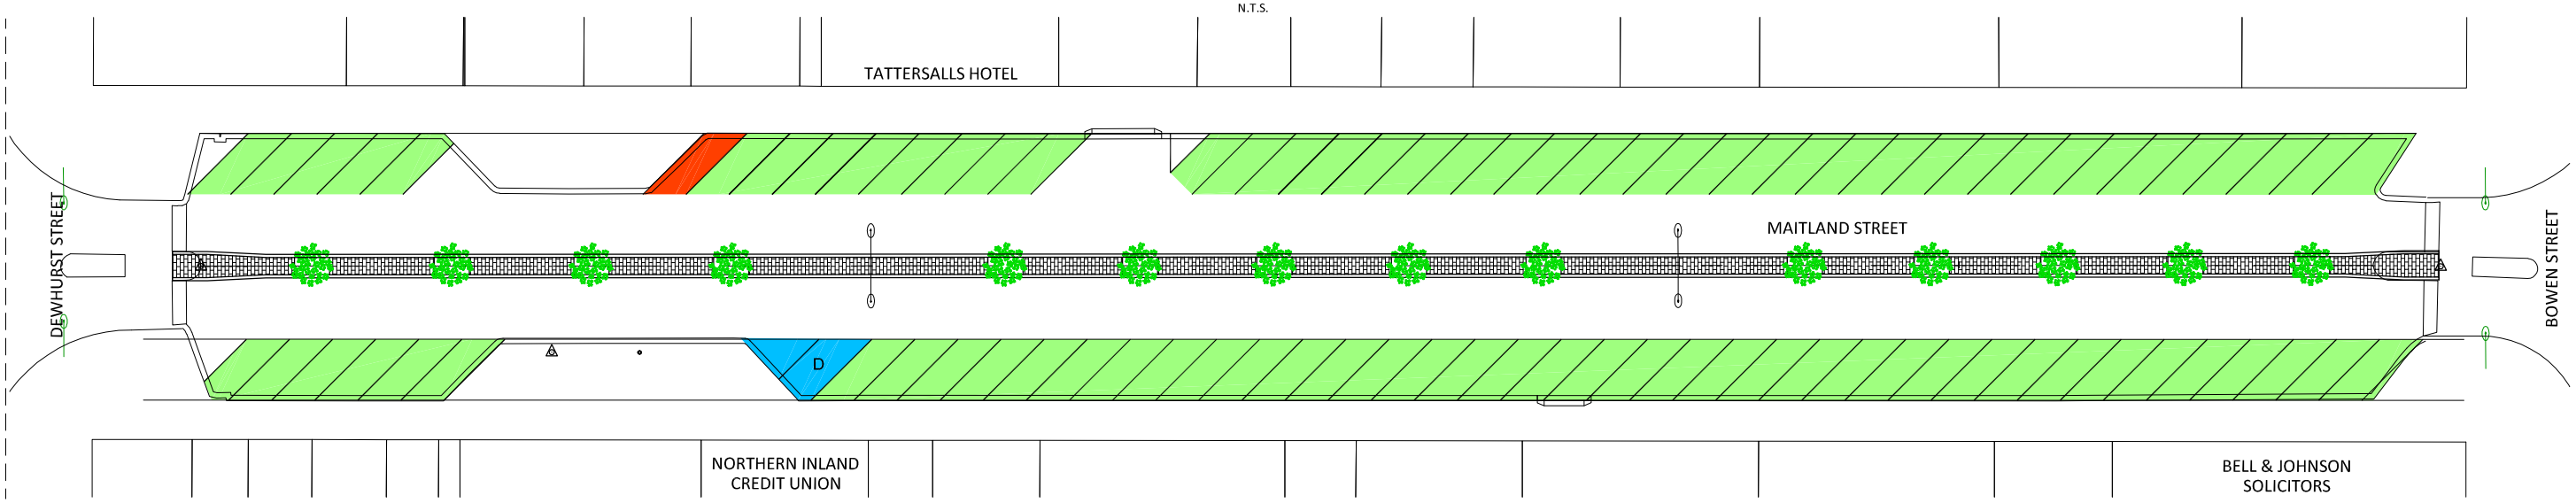

PLAN (DEWHURST TO BOWEN)
N.T.S.

A	31/08/17	ISSUED FOR COMMENT	MC	AS
REV.	DATE	DESCRIPTION	DES.	APP.

PLAN SCALE: N.T.S.
HORIZONTAL SCALE:
VERTICAL SCALE:

DATUM: AHD
SURVEYED: M.CAIN
DESIGNED: M.CAIN
DRAWN: M.CAIN

APPROVED

DIRECTOR INFRASTRUCTURE DELIVERY ..... DATE

AS CONSTRUCTED

ROADS MANAGER ..... DATE

Narrabri SHIRE
Heart of the North West

NARRABRI SHIRE COUNCIL
46-48 MAITLAND STREET NARRABRI NSW 2390 PH: (02) 6799 6866 FAX: (02) 6799 6888

NARRABRI CBD PARKING REVIEW
MAITLAND STREET, NARRABRI
PROPOSED PARKING LAYOUT

FILE No. 1618362		No. OF SHEETS 2	SHEET No. 2
PROJECT No. 1618362			
DRAWING No. 1618362-02			REV. A

A1 – 101015 REV.C

CAD FILE NAME: G:\Eng\Design\PROJECTS\1618362 – Narrabri CBD Parking\DESIGN\1618362-02.dwg