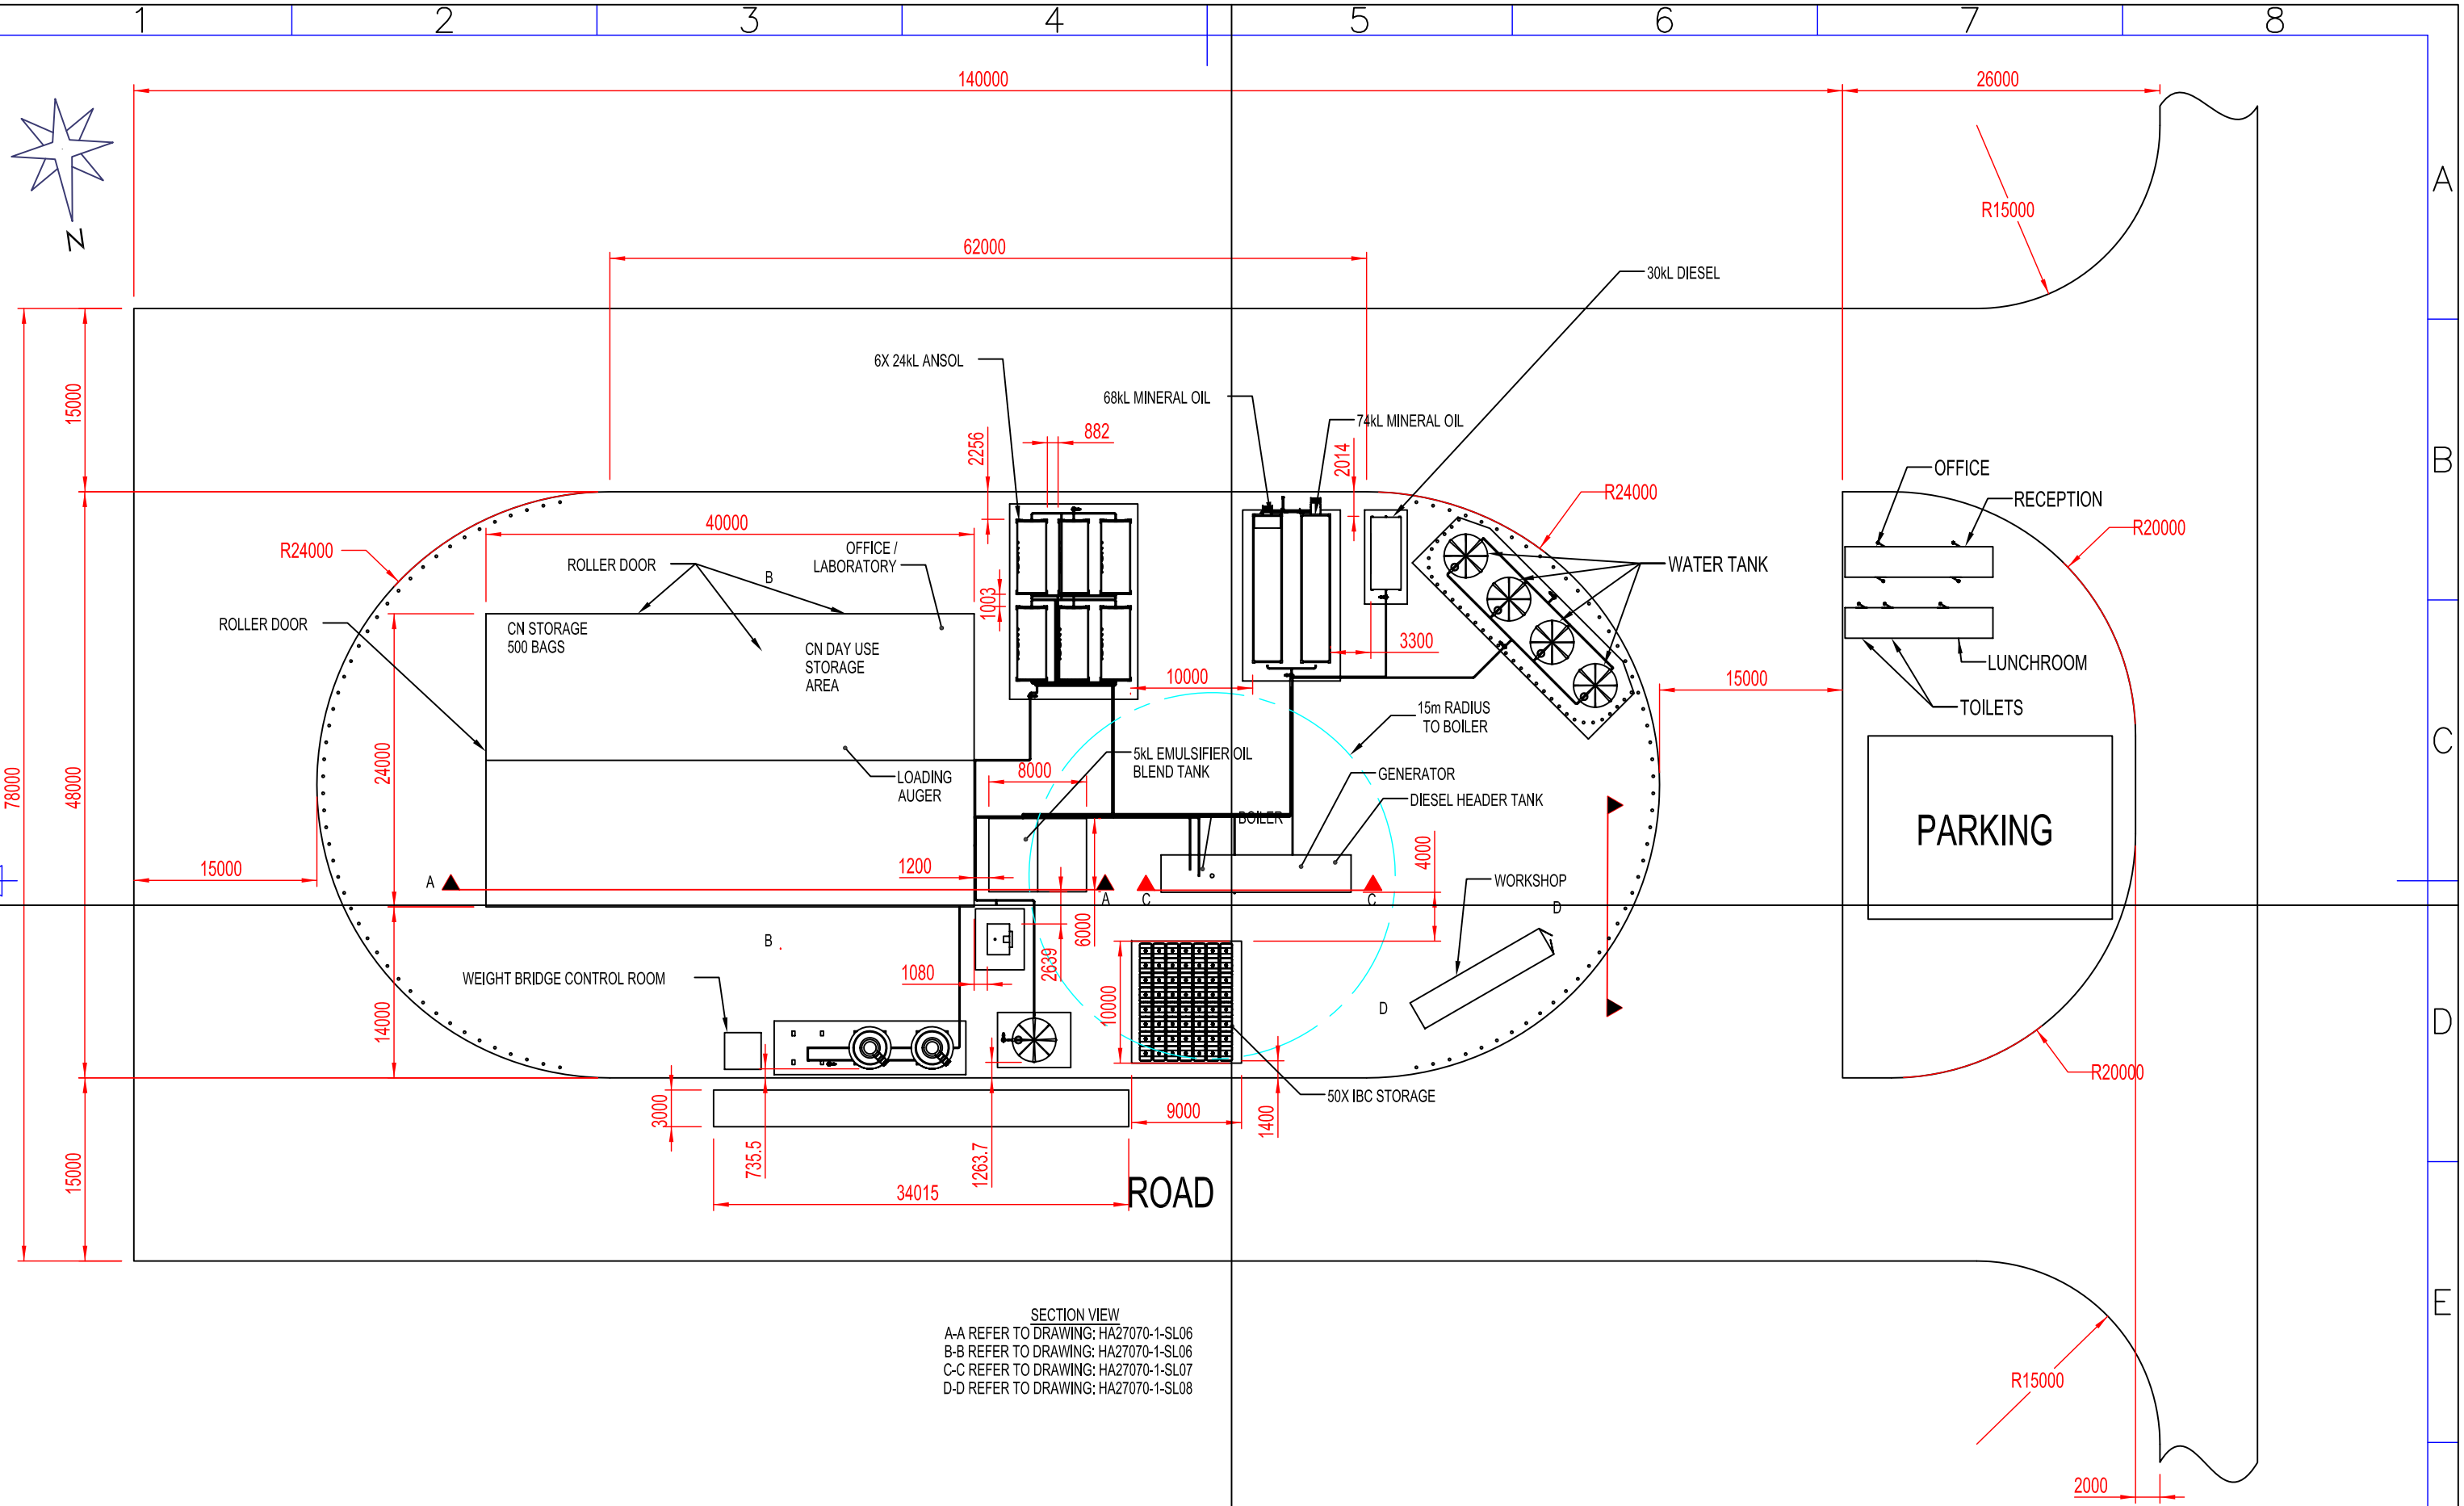


SECTION VIEW
A-A REFER TO DRAWING: HA27070-1-SL06
B-B REFER TO DRAWING: HA27070-1-SL06
C-C REFER TO DRAWING: HA27070-1-SL07
D-D REFER TO DRAWING: HA27070-1-SL08

| REV. | REVISION NOTE: | DATE: | BY: |
|---|---|---|---|
| A | HA22148-1-SL02-F USED AS REF-DRAWING NO. UPDATED | 28-Jun-17 | A.CHENG |
| | | | |
| | | | |

CLIENT: Hanwha
GUNNEDAH EMULSION PLANT

© INTERNATIONAL EXPLOSIVES EQUIPMENT 2016
THIS DRAWING REMAINS THE PROPERTY OF INTERNATIONAL EXPLOSIVES EQUIPMENT. IT MAY NOT BE USED OR COPIED IN WHOLE OR PART FOR ANY PURPOSE OTHER THAN THAT FOR WHICH IT WAS SUPPLIED BY I.E.E

| Drawn by: | Date: | Checked by: | Date: | Approved by: | Date: | Project: | Scale: |
|---|---|---|---|---|---|---|---|
| A.CHENG | 28-Jun-17 | | | | | HANWHA | 1:500 |

THIRD ANGLE PROJECTION

INTERNATIONAL EXPLOSIVES EQUIPMENT

# SITE LAYOUT PLAN

HA27070-1-SL02-A1 | Revision: A | Sheet #: 1 of 2