100mm On Original A1

WEE WAA FLOOD INUNDATION LEVELS

LEGEND

- INUNDATION LINE
- 212.0 WATER SURFACE CONTOURS
- LEVEES
- TUDFLOW MODEL BOUNDARY

400 0 400 800m

1 : 20000

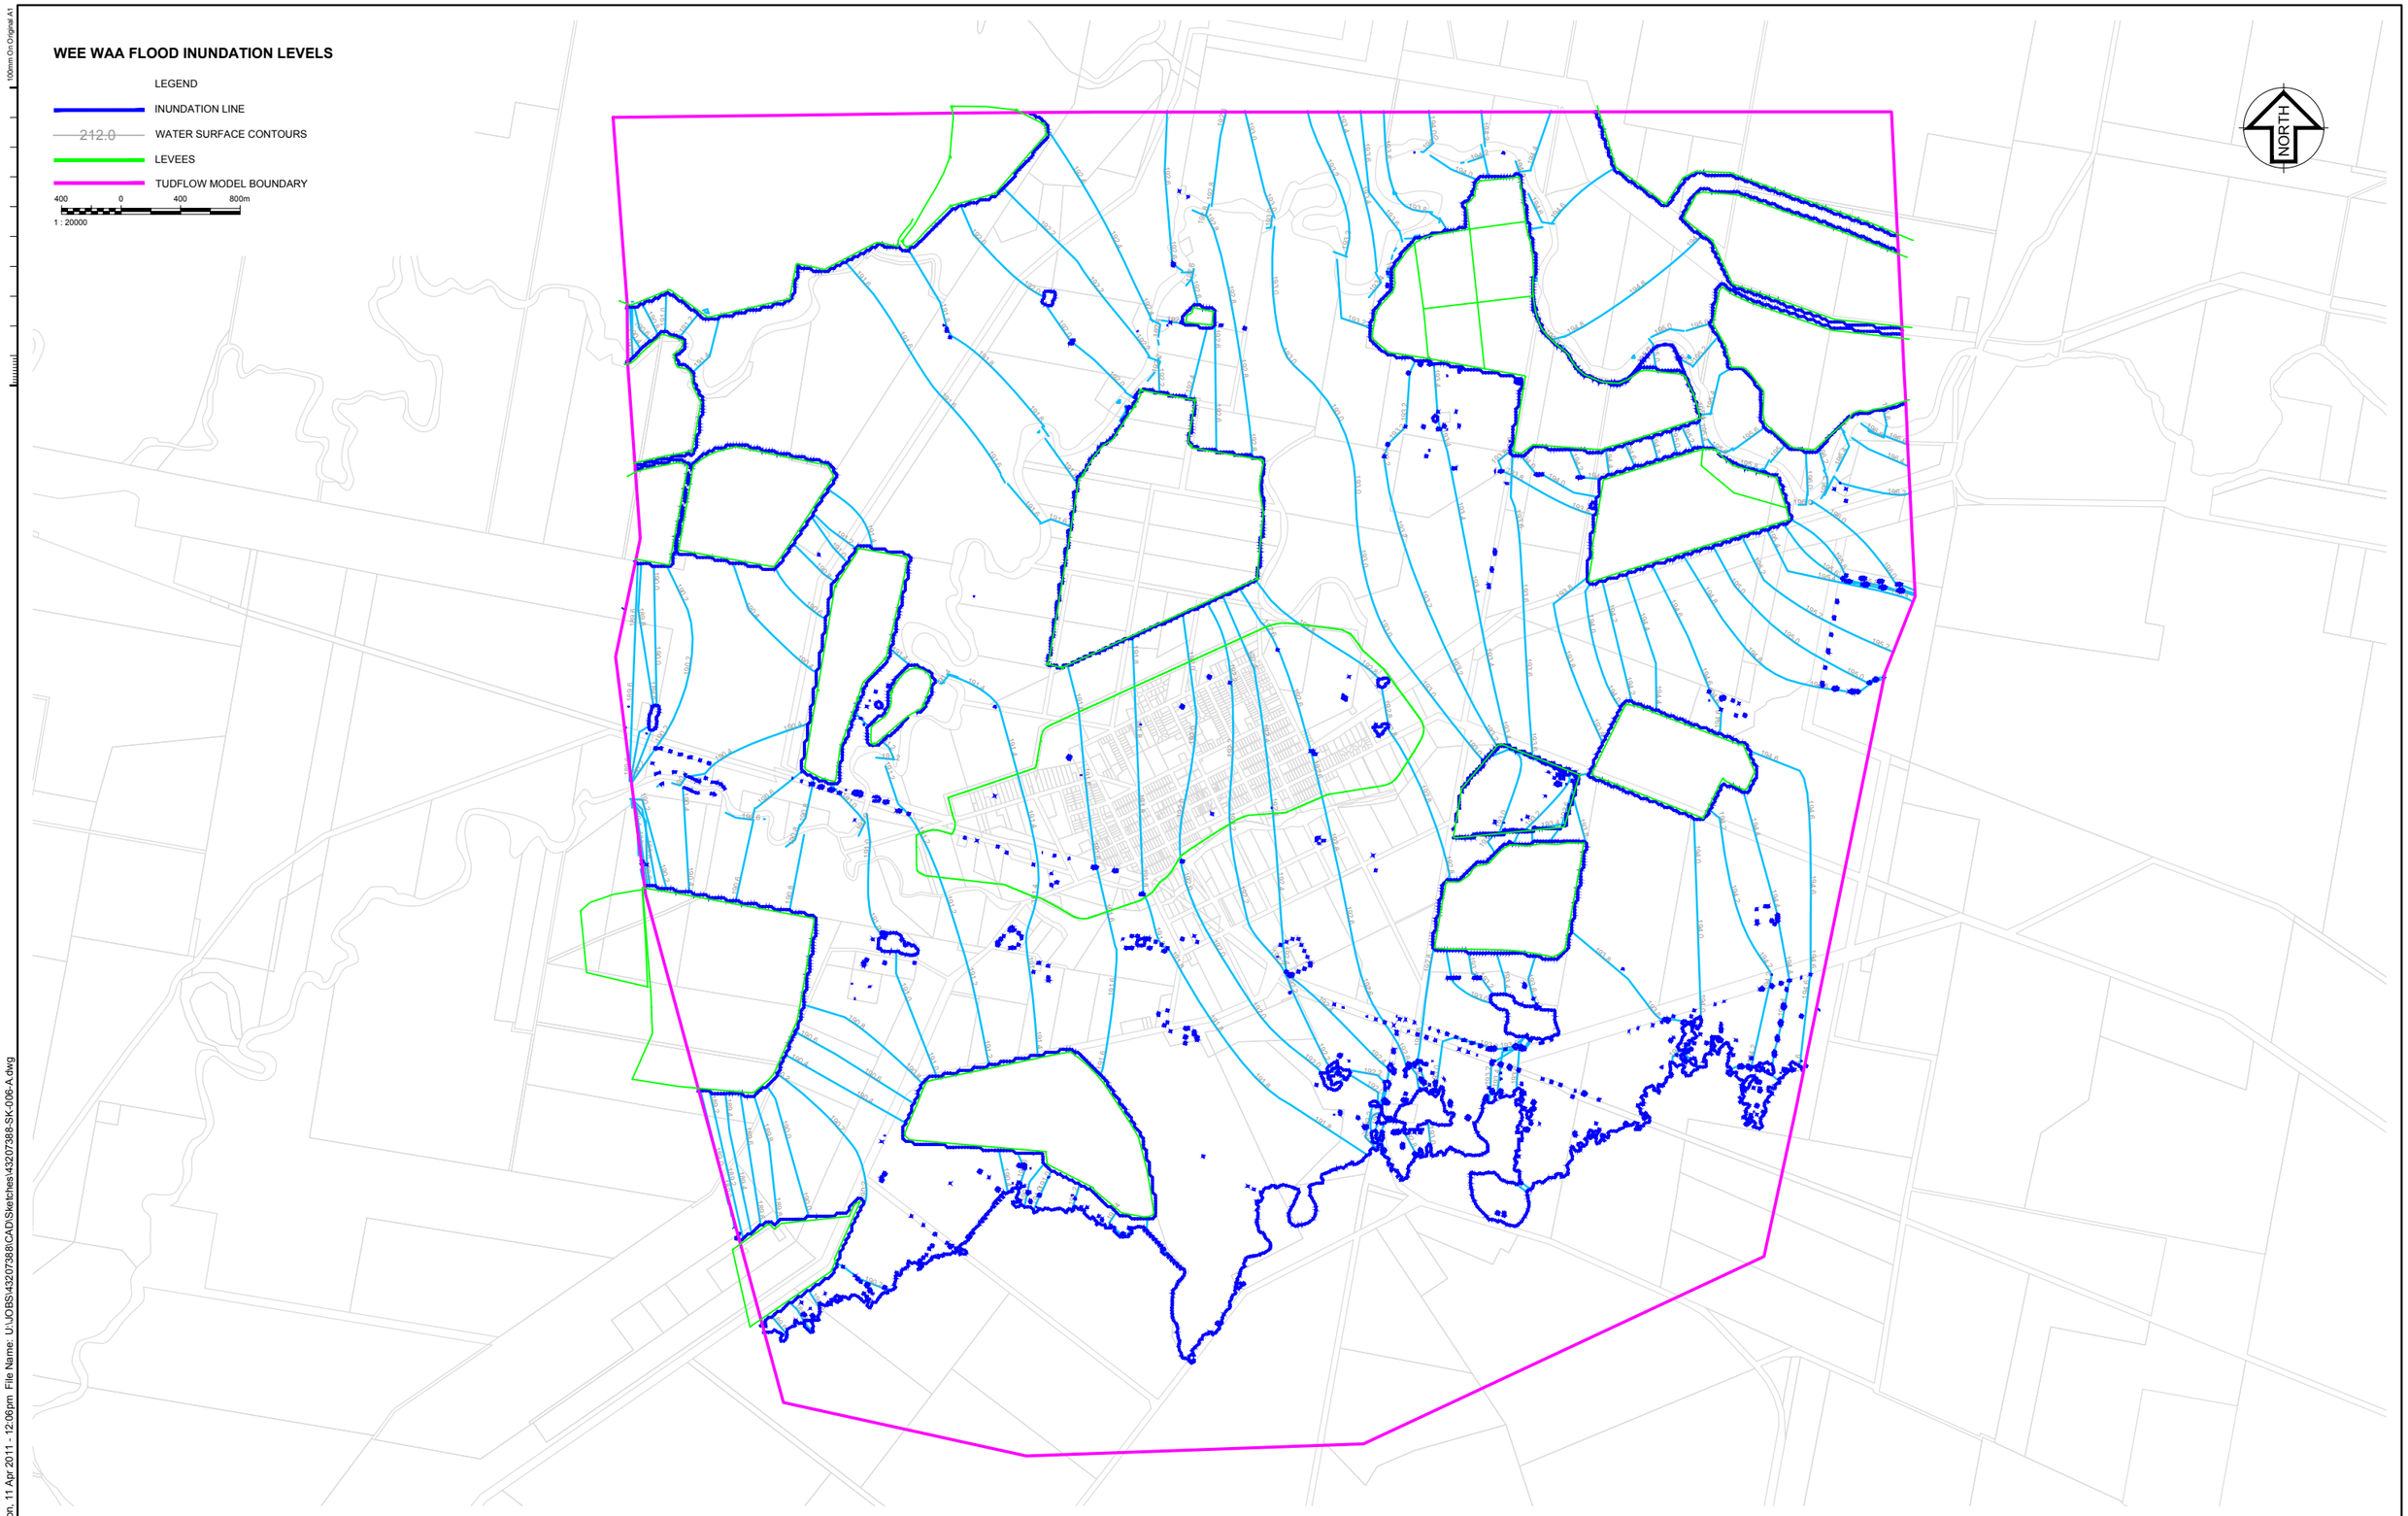

Rev	Date	By	App	Amendment Details
A	23.04.13	JG	DO	ISSUED FOR INFORMATION

Design	DO	16.10.12
Drawn	JG	16.10.12
Design Check		
Drafting Check		
Final Approval		
Azimuth	-	
Datum	-	

URS

53 CLEARY STREET,
HAMILTON, N.S.W. 2303
TEL: (02) 4985 3500
FAX: (02) 4985 5555

Client: NARRABRI SHIRE COUNCIL

Project: WEE WAA FLOOD STUDY

Drawing Title: 1971 FLOOD CONTOURS AND FLOOD EXTENTS

Project No.: 43207388

Drawing No.: SK-006

Status: FOR INFORMATION

Scale (A1): AS SHOWN

Rev: A

Plotted: Mon, 11 Apr 2011 - 12:06pm File Name: U:\JOBS\43207388\CAD\Sketches\43207388-SK-006-A.dwg